

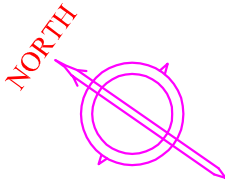
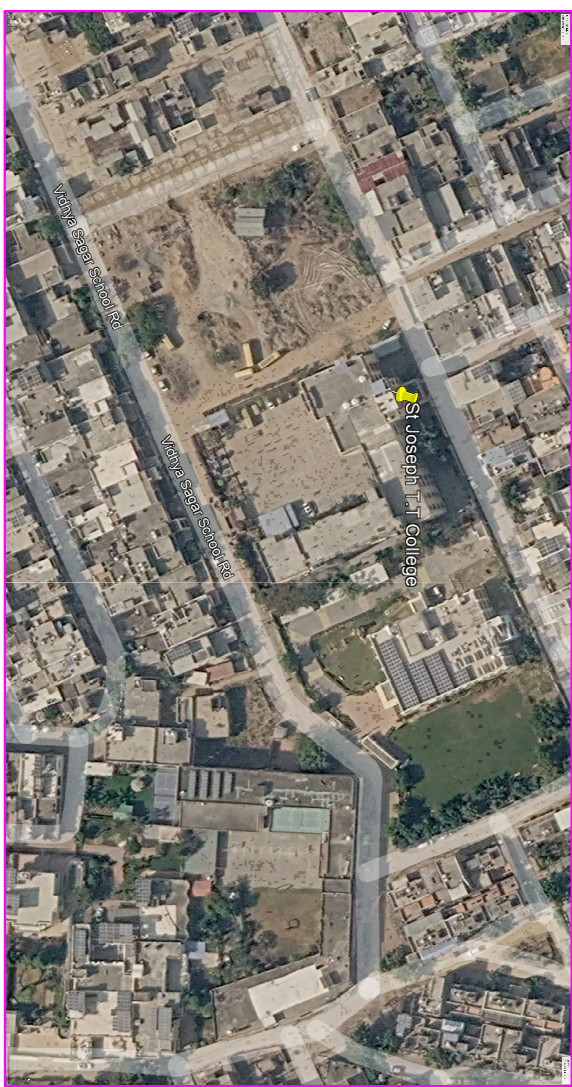


NAME OF SOCIETY:- ST . JOSEPH ACADEMY SOCIETY ST . JOSEPH T.T. COLLEGE ST . JOSEPH COLLEGE TOTAL LAND AREA:- 4270 SQ.MT	ADDRESS:- OLD KHASRA NO. 66 SECTOR-7 PRATAP NAGAR SANGANER SHOEPUR , JAIPUR	DIRECTION 	COURSE NAME:- 1. B.ED. (2 YEAR) 2. B.A. BE.D, B.sc.BED 4 YEAR INTERGRATED PROGRAM (1 TEP)
---	--	--	---

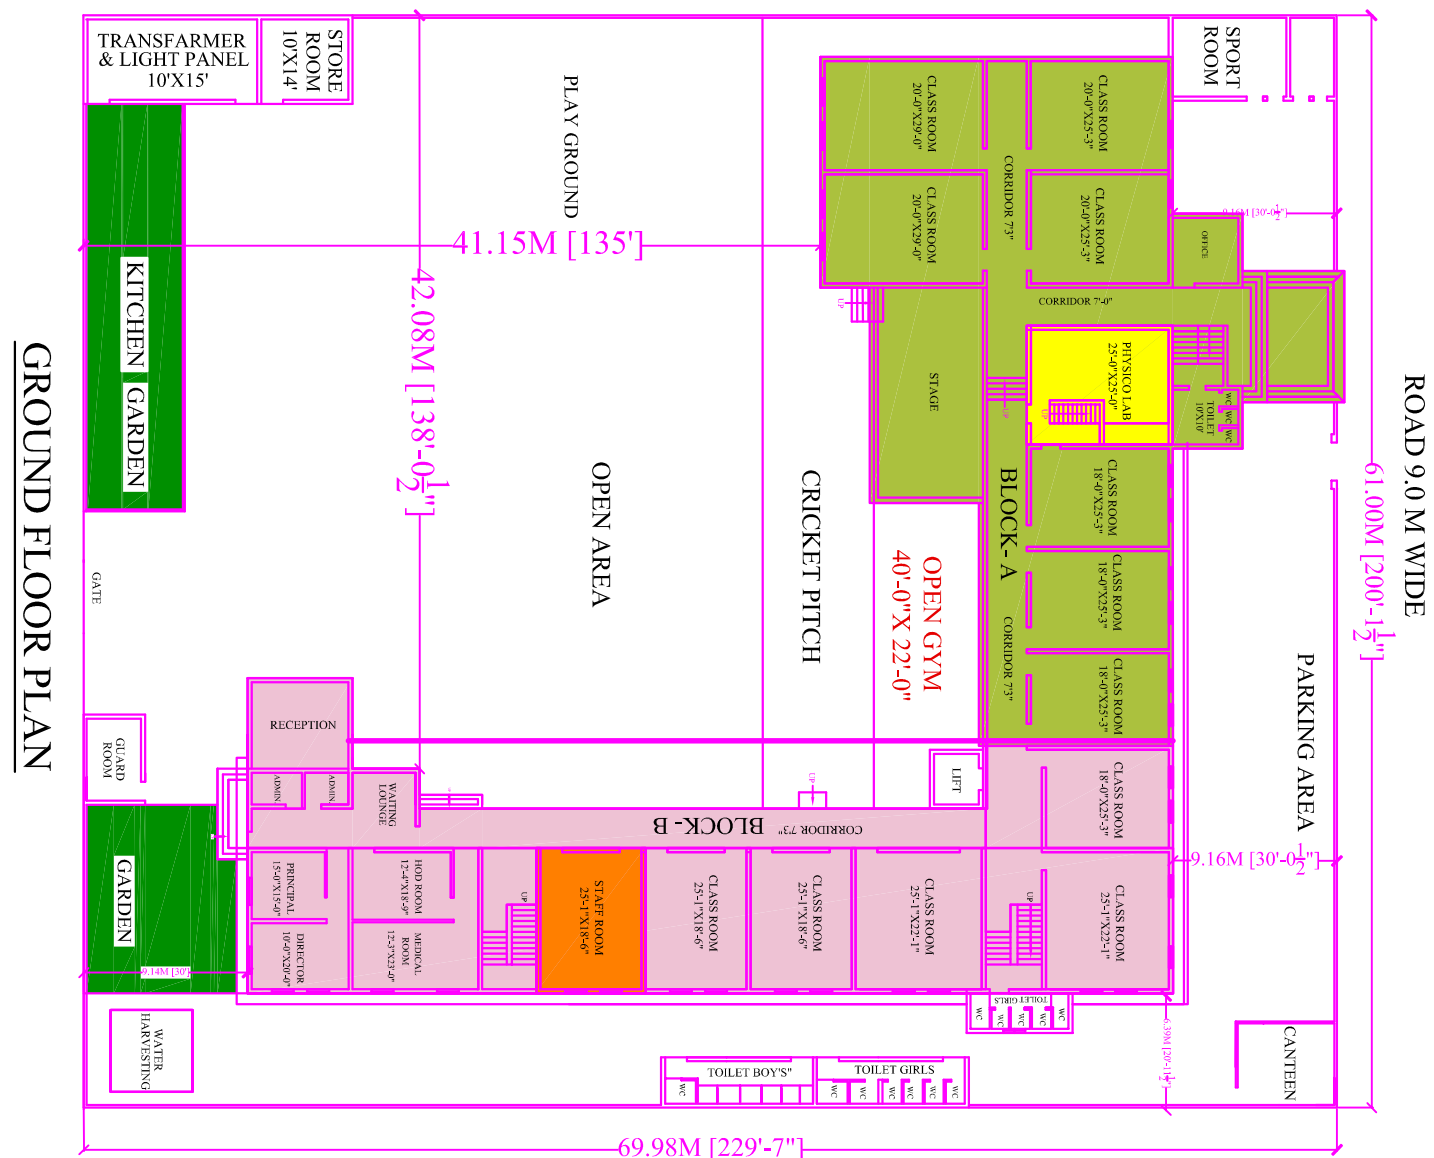


GOOGLE MAP

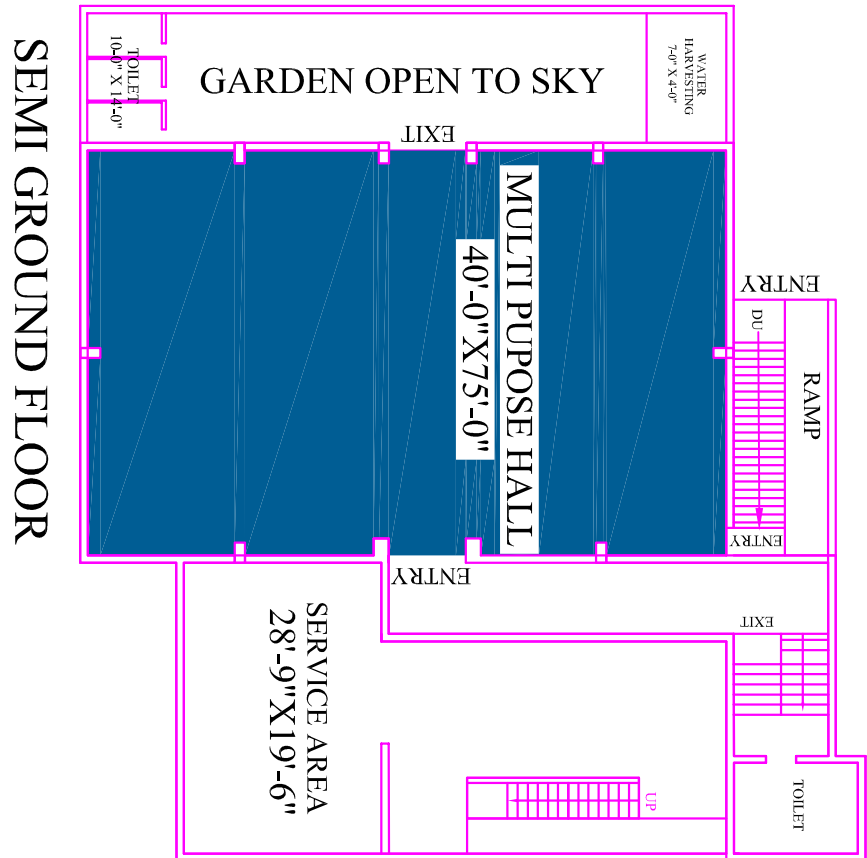

GROUND FLOOR PLAN




FIRST FLOOR PLAN

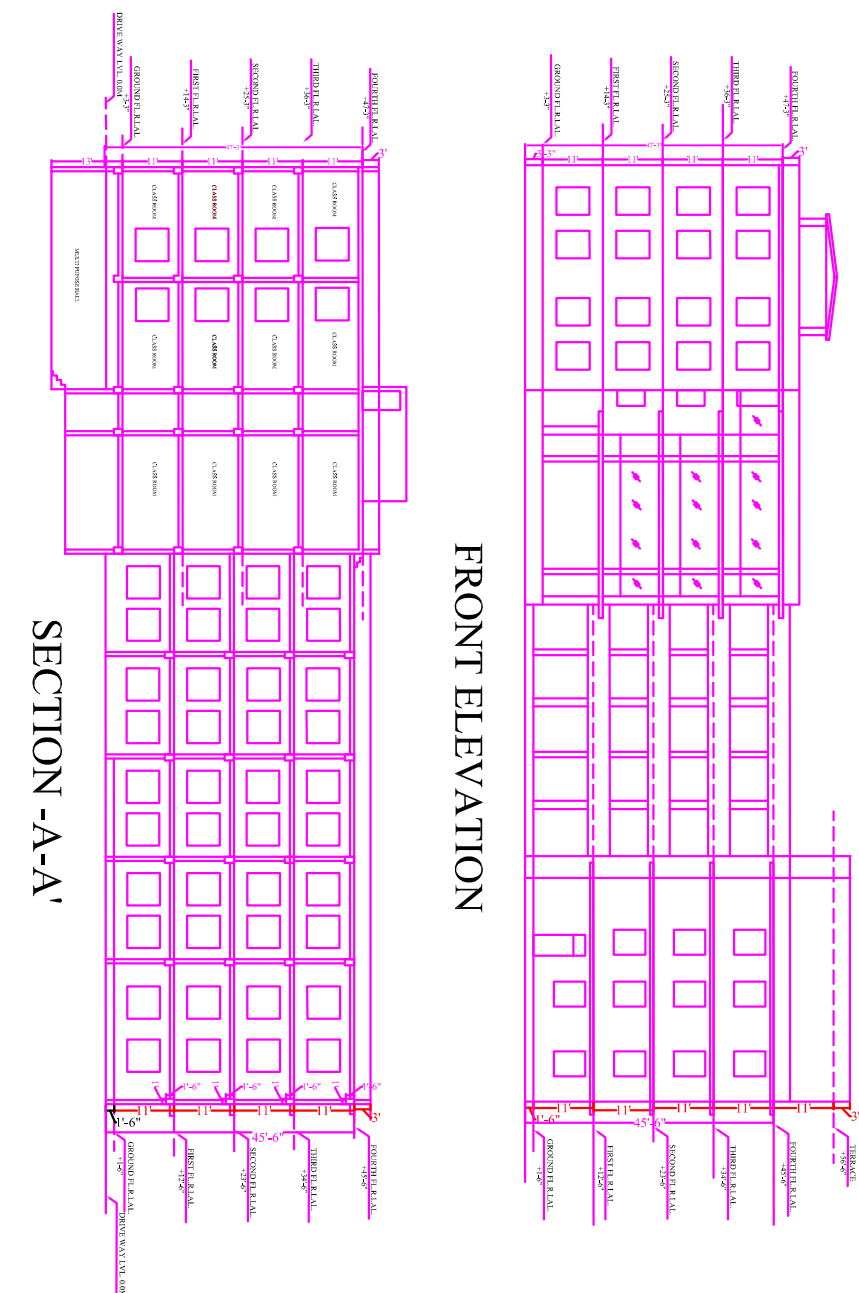


FRONT ELEVATION

SECTION -A-A'

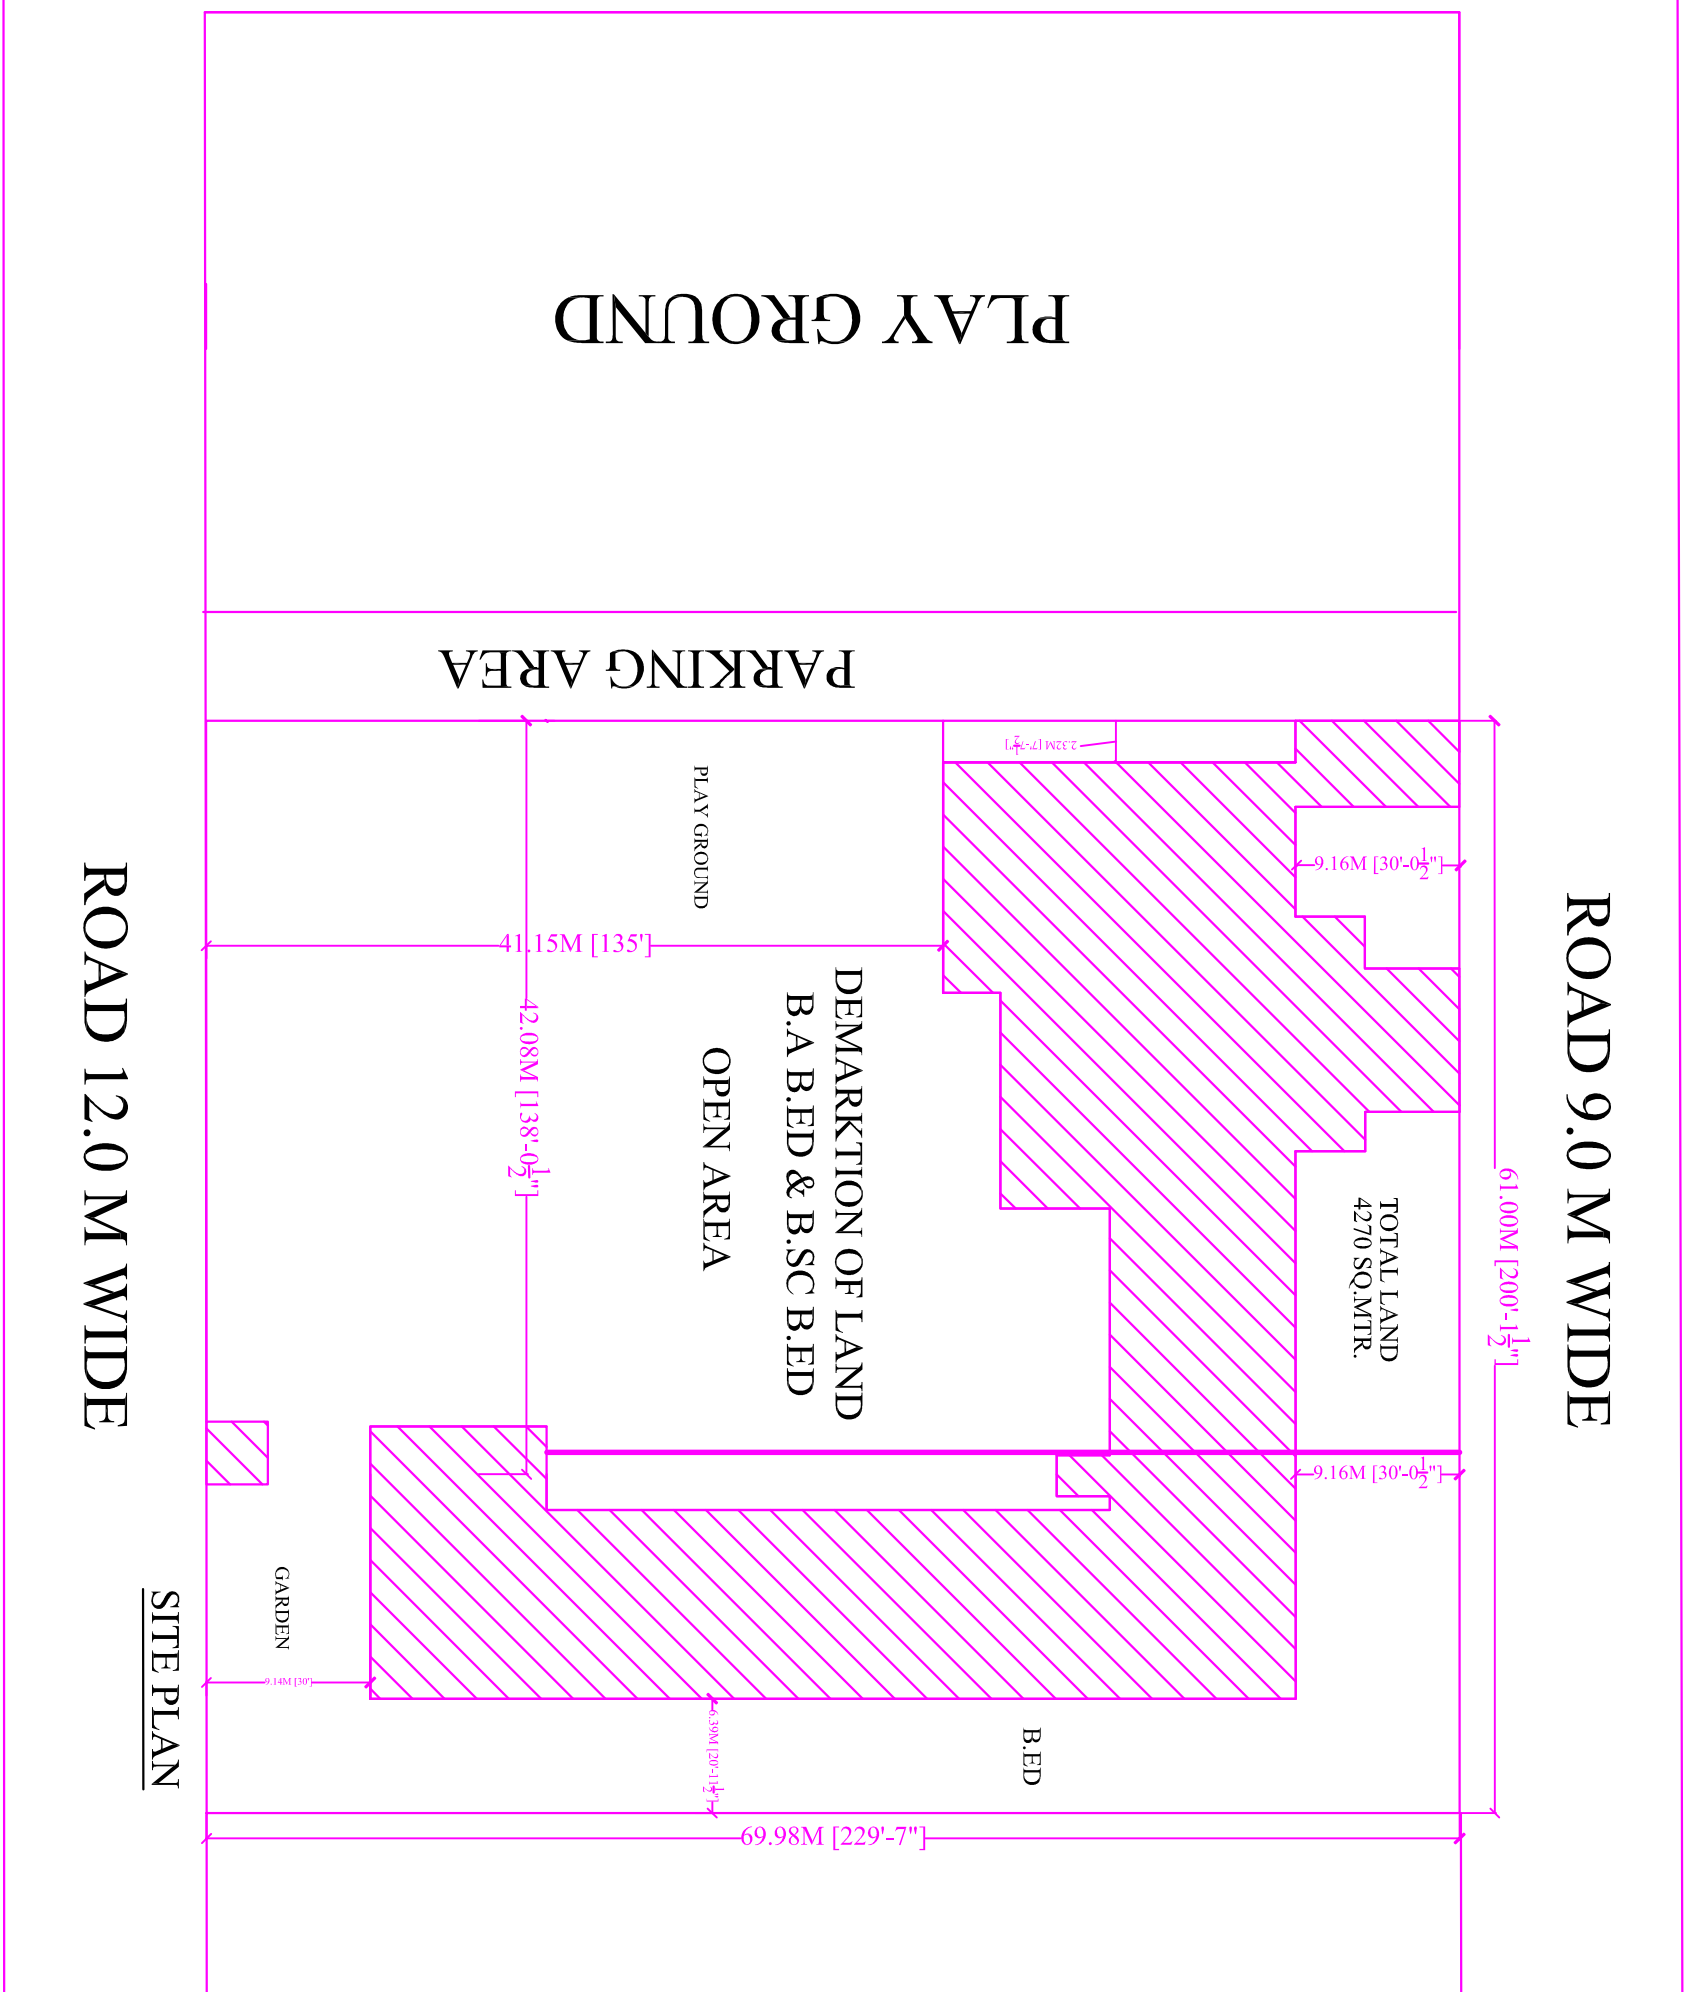


ROAD 9.0 M WIDE


ROAD 12.0 M WIDE

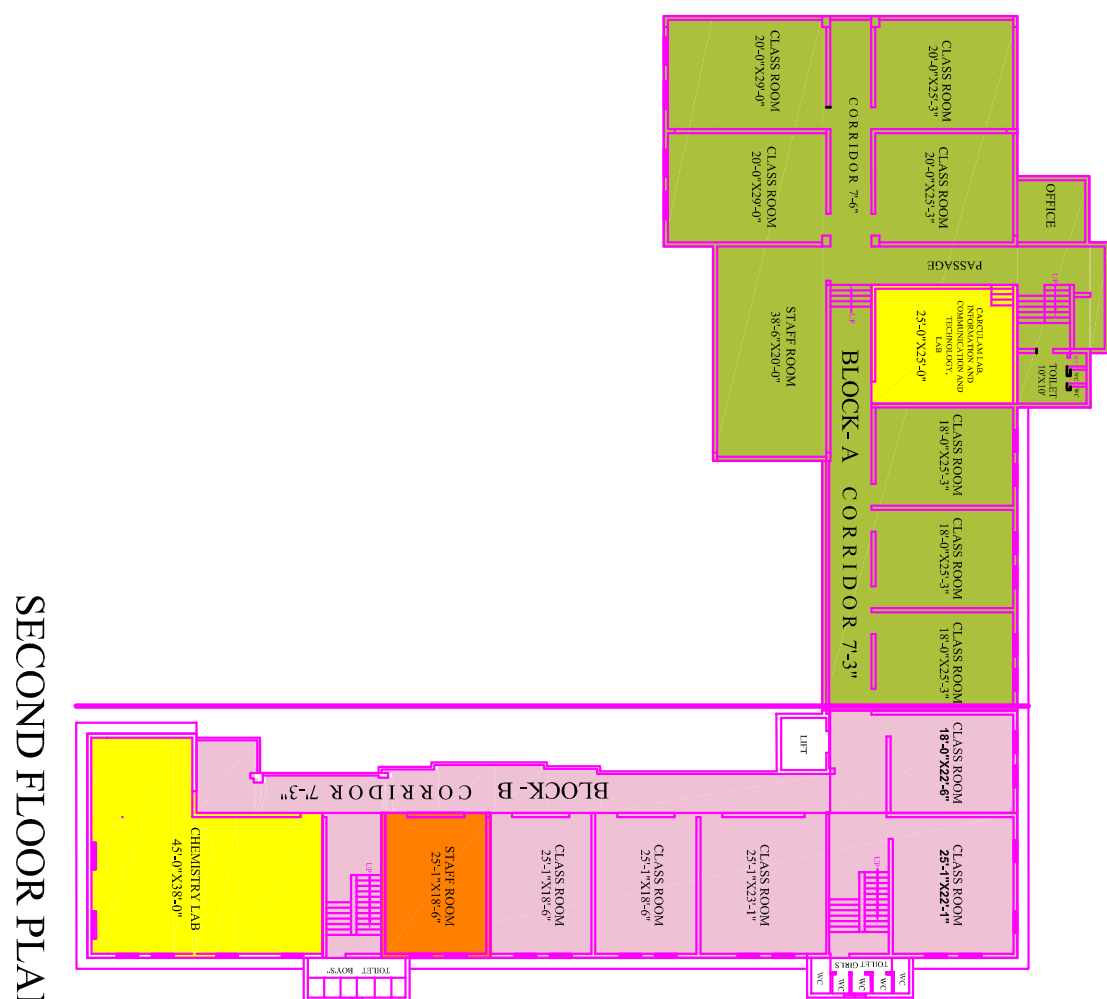

SECOND FLOOR PLAN

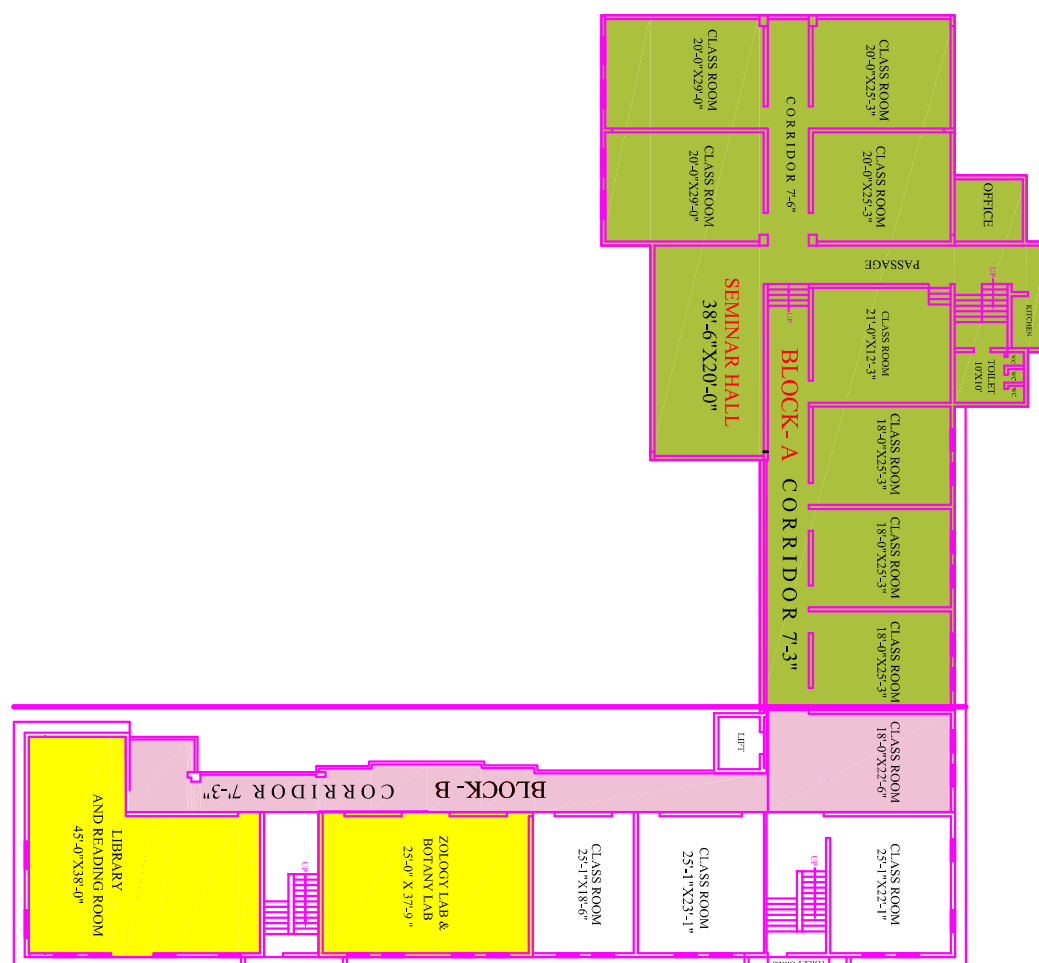

THIRD FLOOR PLAN

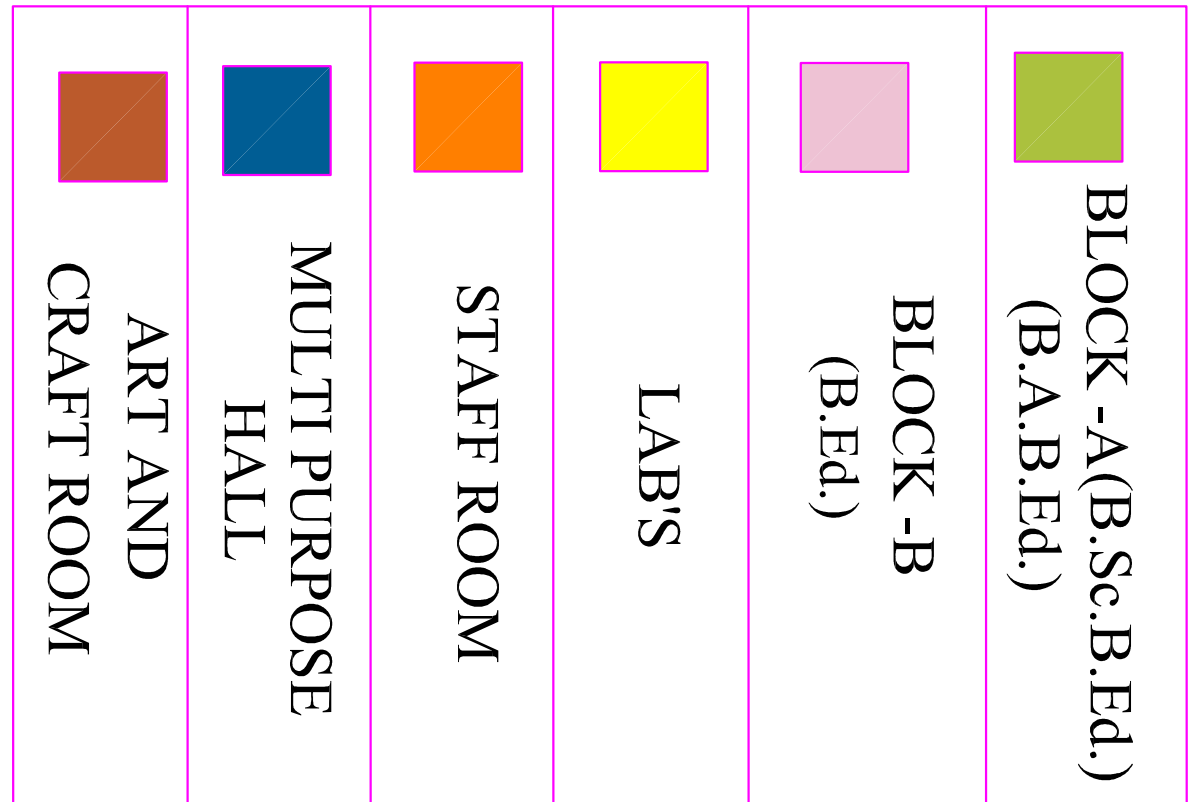

FOURTH FLOOR PLAN

SIZE OF LABS

COMPUTOR LAB	25'-0"X25'-0"
GEOGRAPHY LAB	25'-0"X25'-0"
PHYSICO LAB	25'-0"X25'-0"
CHEMISTRY LAB	45'-0"X38'-0"
ZOLOGY LAB & BOTANY LAB	25'-0" X 37'-9"
PHYSICS LAB	40'-0"X20'-0"
CARCLAM LAB I.T., COMMUNICATION AND	25'-0"X25'-0"

FLOORS	BLOCK-A	BLOCK-B
GROUND FLOOR	799.62 SQ.MT.	506.73 SQ.MT.
FIRST FLOOR	799.62 SQ.MT.	506.73 SQ.MT.
SECOND FLOOR	799.62 SQ.MT.	506.73SQ.MT.
THIRD FLOOR	799.62 SQ.MT.	506.73 SQ.MT.
FOURTH FLOOR	519.48 SQ.MT	262.08 SQ.MT
TOTAL BUILT UP AREA	3717.96 SQ.MT	2289.00 SQ.MT

SIZE OF CLASS ROOM(EACH)	20'-0"X29'-0"= 580 SQ.F.T
SIZE OF LIBRARY	45'-0"X38'-0"=1710.00 SQ.F.T
SIZE OF SEMINAR HALL	38'-6"X20'-0 = 770.0 SQ.F.T
SIZE OF MULTI PURPOSE HALL	40'X75' = 3000 SQ.F.T